DETAIL #1

TYPICAL DRIVEWAY DETAIL - 1

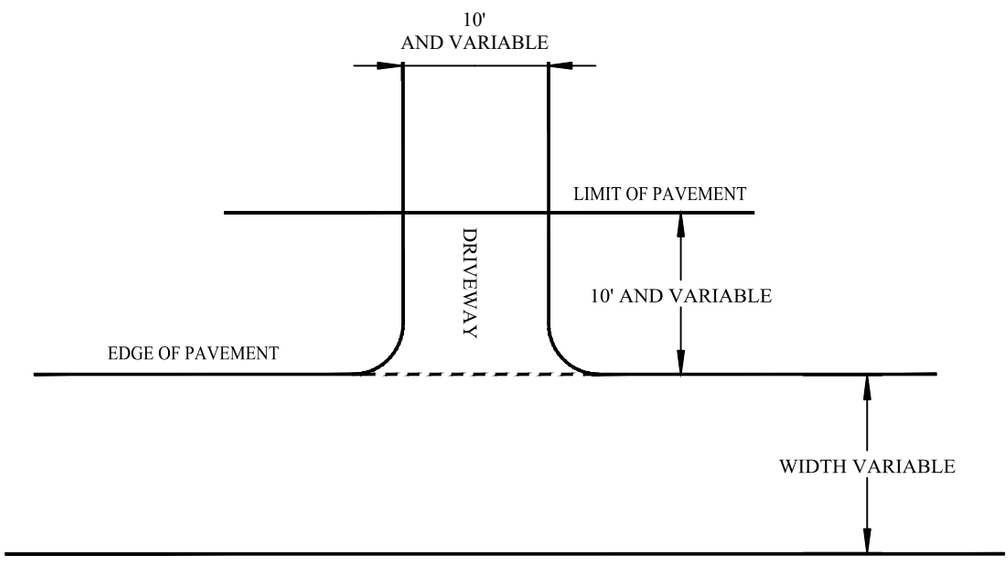

TYPICAL DRIVEWAY DETAIL - 2

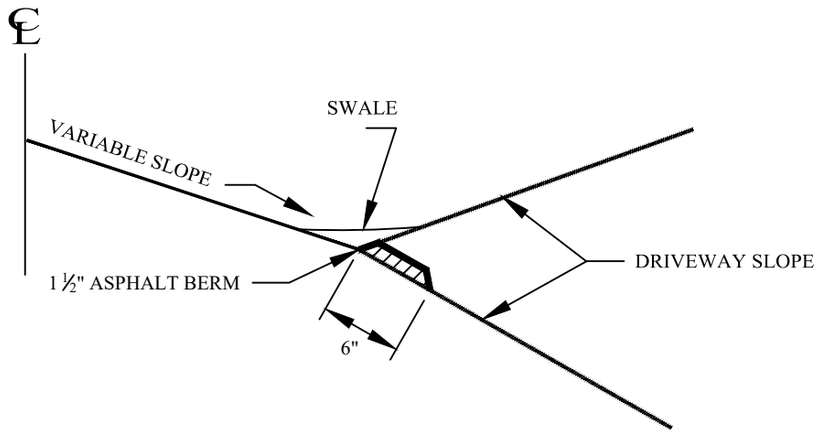

NOTE:

1. WHERE DRIVEWAY SLOPES DOWN FROM EDGE OF PAVEMENT CONTRACTOR SHALL PROVIDE A 6" ASPHALT BERM ACROSS THE ENTIRE WIDTH OF THE DRIVEWAY AS SHOWN.

2. WHERE DRIVEWAY SLOPES UP FROM THE EDGE OF PAVEMENT CONTRACTOR SHALL PROVIDE A SWALE ACROSS THE DRIVEWAY AT THE EDGE OF PAVEMENT AS SHOWN.

Revisions		
NO.	DATE	BY
1	1/16/19	KP

County of Middlesex
Department of Transportation
Office of Engineering/Planning/Public Works
75 Bayard St., New Brunswick, NJ 08901

TYPICAL DRIVEWAY DETAILS [NO CONCRETE CURB]

Ronald Sendner Date
Licensed Professional Engineer
License No. 24GE03162200

Designed By	Drawn By
RS	EHC
Checked By	Approved By
RS	RS

Scale: NOT to SCALE
Sheet No. 1 of 1
Date: 4/25/17

Ronald Sendner
County Engineer
N.J. P.E. No. 24GE03162200