DETAIL #10

CURB SIZE	DIM. "A"	DIM. "B"
9"x 16"	16"	4"
9"x 18"	18"	6"
9"x 20"	20"	8"

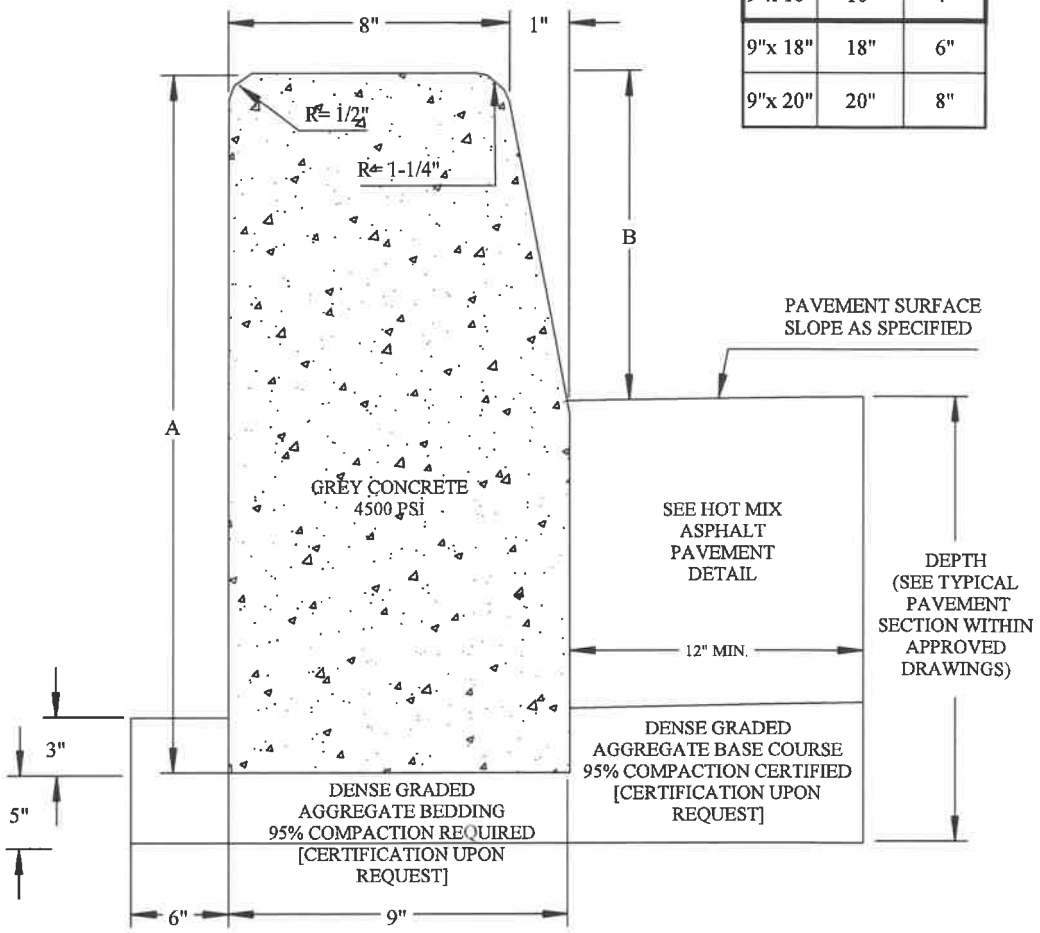

NOTES:

1. PREFORMED BITUMINOUS CELLULAR TYPE EXPANSION JOINT FILLER (AASHTO M33) 1/2" WIDE IN THE CURB SHALL BE PROVIDED AT APPROXIMATELY EQUAL DISTANCES OF NOT MORE THAN 20' BETWEEN JOINTS, AND SHALL BE FLUSH WITH THE TOP AND FACE OF CURB.

2. CURB SHALL BE INSTALLED ON TOP OF 5" THICK DENSE GRADED AGGREGATE BEDDING.

3. THE COST OF EXPANSION JOINTS IN THE CURB AND DENSE GRADED AGGREGATE BEDDING SHALL BE INCLUDED IN THE UNIT PRICE BID FOR THE CURB.

4. 4" CURB FACE IS PREFERRED.

5. IN LIEU OF DENSE GRADED (DGA), RECYCLED CONCRETE AGGREGATE (RCA) IS ACCEPTABLE. ALL RCA MUST MEET NJDOT SPECIFICATIONS AND BE CERTIFIED BY AN NJDOT APPROVED PLANT OF ORIGIN. ALL RCA SHIPMENTS MUST BE FREE OF FOREIGN MATERIALS AND CONTAMINENTS.

Revisions		
NO.	DATE	BY
1	1/16/19	KP

County of Middlesex
Department of Infrastructure Management
Office of Engineering/Planning/Public Works
75 Bayard St., New Brunswick, NJ 08901

STANDARD GRAY CONCRETE VERTICAL CURB DETAIL

Ronald Sendner Date
Licensed Professional Engineer
License No. 24GE03162200

Designed By	Drawn By
RS	BRB
Checked By	Approved By
RS	RS

Scale: NOT to SCALE
Sheet No. 1 of 1
Date: 4/25/17

Ronald Sendner
Acting County Engineer
N.J. P.E. No. 24GE03162200