DETAIL #12

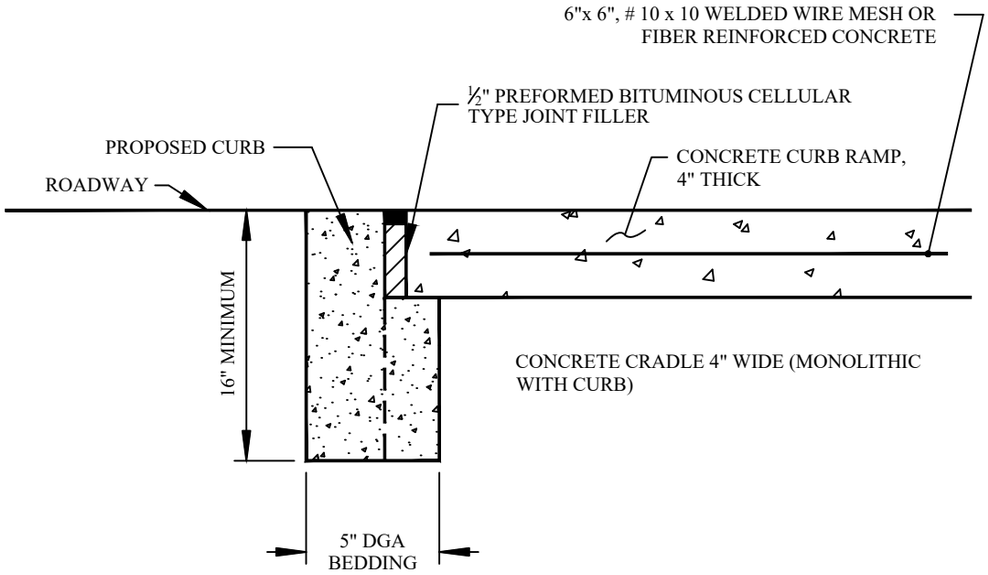

NOTES:

1. TRANSVERSE EXPANSION JOINTS, 1/2" WIDE, SHALL BE PROVIDED AT INTERVALS OF NOT MORE THAN 15' AND FILLED WITH PREFORMED BITUMINOUS CELLULAR TYPE JOINT FILLER (AASHTO M33). LONGITUDINAL JOINTS, 1/2" WIDE, SHALL BE PROVIDED BETWEEN CURBS AND ABUTTING SIDEWALKS, AND SHALL BE FILLED WITH PREFORMED BITUMINOUS CELLULAR TYPE JOINT FILLER (AASHTO M33).THE TOP OF ALL JOINT FILLER SHALL BE TRIMMED 1/2" BELOW THE TOP OF THE SIDEWALK AND FILLED WITH JOINT SEALER (SIKAFLEX-1A), OR AN APPROVED EQUAL.

2. IN LIEU OF DENSE GRADED (DGA), RECYCLED CONCRETE AGGREGATE (RCA) IS ACCEPTABLE. ALL RCA MUST MEET NJDOT SPECIFICATIONS AND BE CERTIFIED BY AN NJDOT APPROVED PLANT OF ORIGIN. ALL RCA SHIPMENTS MUST BE FREE OF FOREIGN MATERIALS AND CONTAMINENTS.

Revisions		
NO.	DATE	BY
1	1/16/19	KP

County of Middlesex
Department of Transportation
Office of Engineering/Planning/Public Works
75 Bayard St., New Brunswick, NJ 08901

CONCRETE CRADLE CURB DETAIL for ADA RAMPS

Ronald Sendner Date
Licensed Professional Engineer
License No. 24GE03162200

Designed By	Drawn By
R.S	EHC
Checked By	Approved By
RS	RS

Scale: NOT to SCALE
Sheet No. 1 of 1
Date: 4/25/17

Ronald Sendner
County Engineer
N.J. P.E. No. 24GE03162200