DETAIL #15

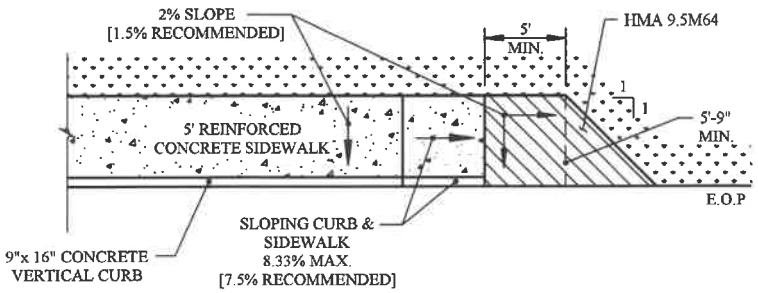

PLAN

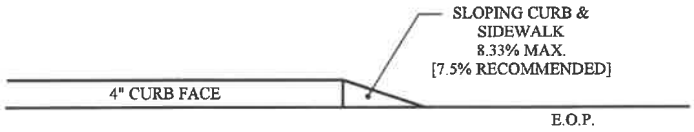

ELEVATION

Revisions		
NO.	DATE	BY
1	1/16/19	KP

County of Middlesex
Department of Infrastructure Management
Office of Engineering/Planning/Public Works
75 Bayard St., New Brunswick, NJ 08901

HALF PARALLEL REINFORCED CONCRETE RAMP TO HMA SHOULDER

Ronald Sendner Date
Licensed Professional Engineer
License No. 24GE03162200

Designed By	Drawn By
RS	EKB
Checked By	**Approved By**
RS	RS

Scale: NOT to SCALE
Sheet No. 1 of 1
Date: 4/25/17

Ronald Sendner
Acting County Engineer
N.J. P.E. No. 24GE03162200