DETAIL #3

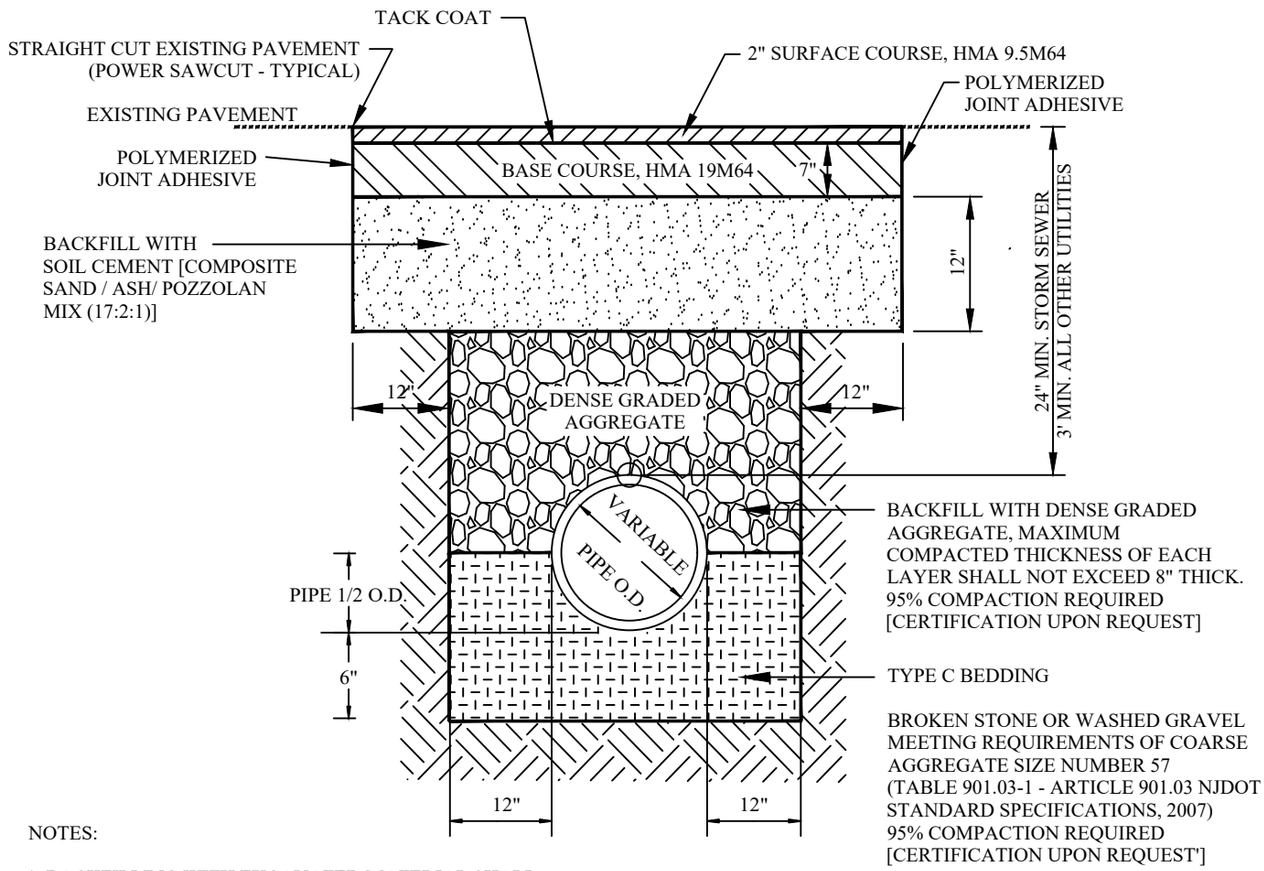

NOTES:

1. BACKFILLING WITH EXCAVATED MATERIAL SHALL NOT BE PERMITTED IN TRENCHES FOR STORM SEWER AND ALL OTHER UTILITIES.

2. REINFORCED CONCRETE PIPE IS REQUIRED WITHIN COUNTY R.O.W.

3. IN LIEU OF DENSE GRADED (DGA), RECYCLED CONCRETE AGGREGATE (RCA) IS ACCEPTABLE. ALL RCA MUST MEET NJDOT SPECIFICATIONS AND BE CERTIFIED BY AN NJDOT APPROVED PLANT OF ORIGIN. ALL RCA SHIPMENTS MUST BE FREE OF FOREIGN MATERIALS AND CONTAMINENTS.

Revisions		
NO.	DATE	BY
1	1/16/19	KP
2	10/8/19	KP

County of Middlesex
Department of Transportation
Office of Engineering/Planning/Public Works
75 Bayard St., New Brunswick, NJ 08901

STORM SEWER TRENCH AND BEDDING DETAIL (PAVED AREA)

Ronald Sendner Date
Licensed Professional Engineer
License No. 24GE03162200

Designed By	Drawn By
RS	EHC
Checked By	**Approved By**
RS	RS

Scale: NOT to SCALE
Sheet No. 1 of 1
Date: 4/25/17

Ronald Sendner
County Engineer
N.J. P.E. No. 24GE03162200