DETAIL #2

TURN-AROUND DRIVEWAY
EXAMPLE - A

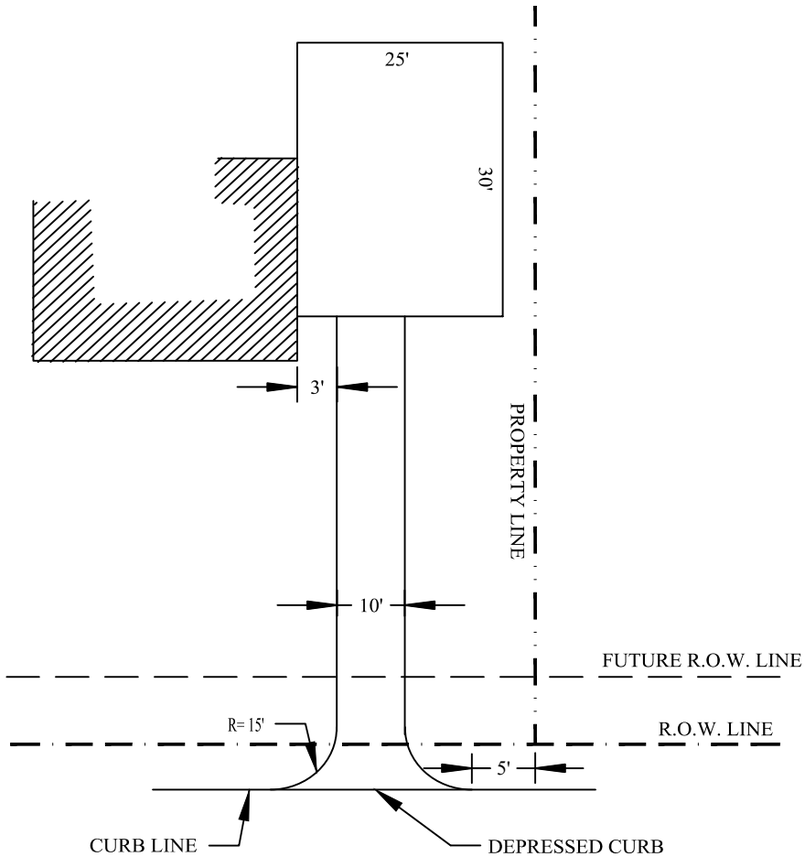

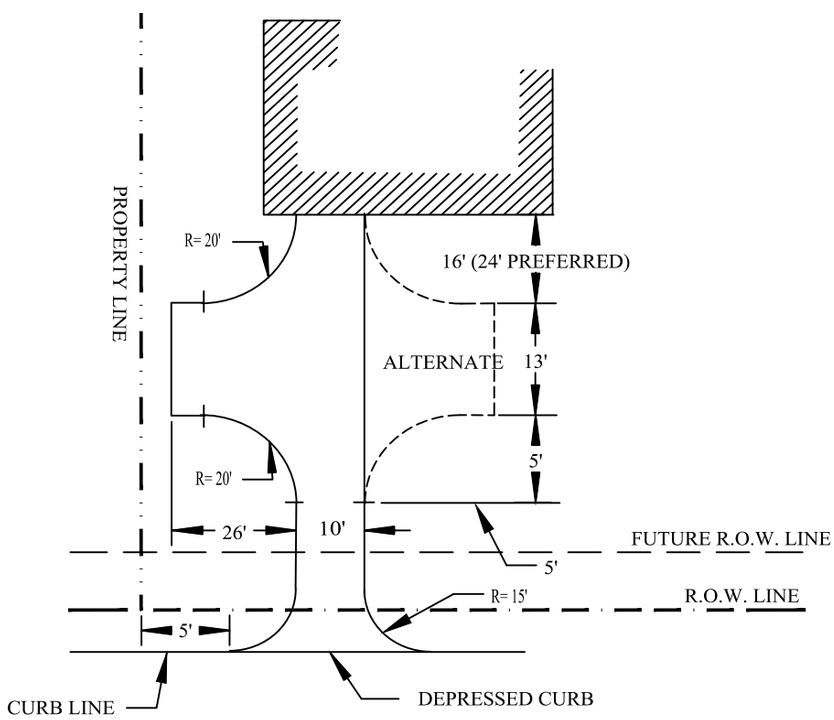

TURN-AROUND DRIVEWAY
EXAMPLE - B

Revisions		
NO.	DATE	BY
1	1/16/19	KP

County of Middlesex
Department of Transportation
Office of Engineering/Planning/Public Works
75 Bayard St., New Brunswick, NJ 08901

MINIMUM DRIVEWAY STANDARDS FOR SINGLE FAMILY DWELLINGS ABUTTING COUNTY ROADS

Ronald Sendner Date
Licensed Professional Engineer
License No. 24GE03162200

Designed By	Drawn By
RS	EHC
Checked By	**Approved By**
RS	RS

Scale: NOT to SCALE
Sheet No. 1 of 1
Date: 4/25/17

Ronald Sendner
County Engineer
N.J. P.E. No. 24GE03162200